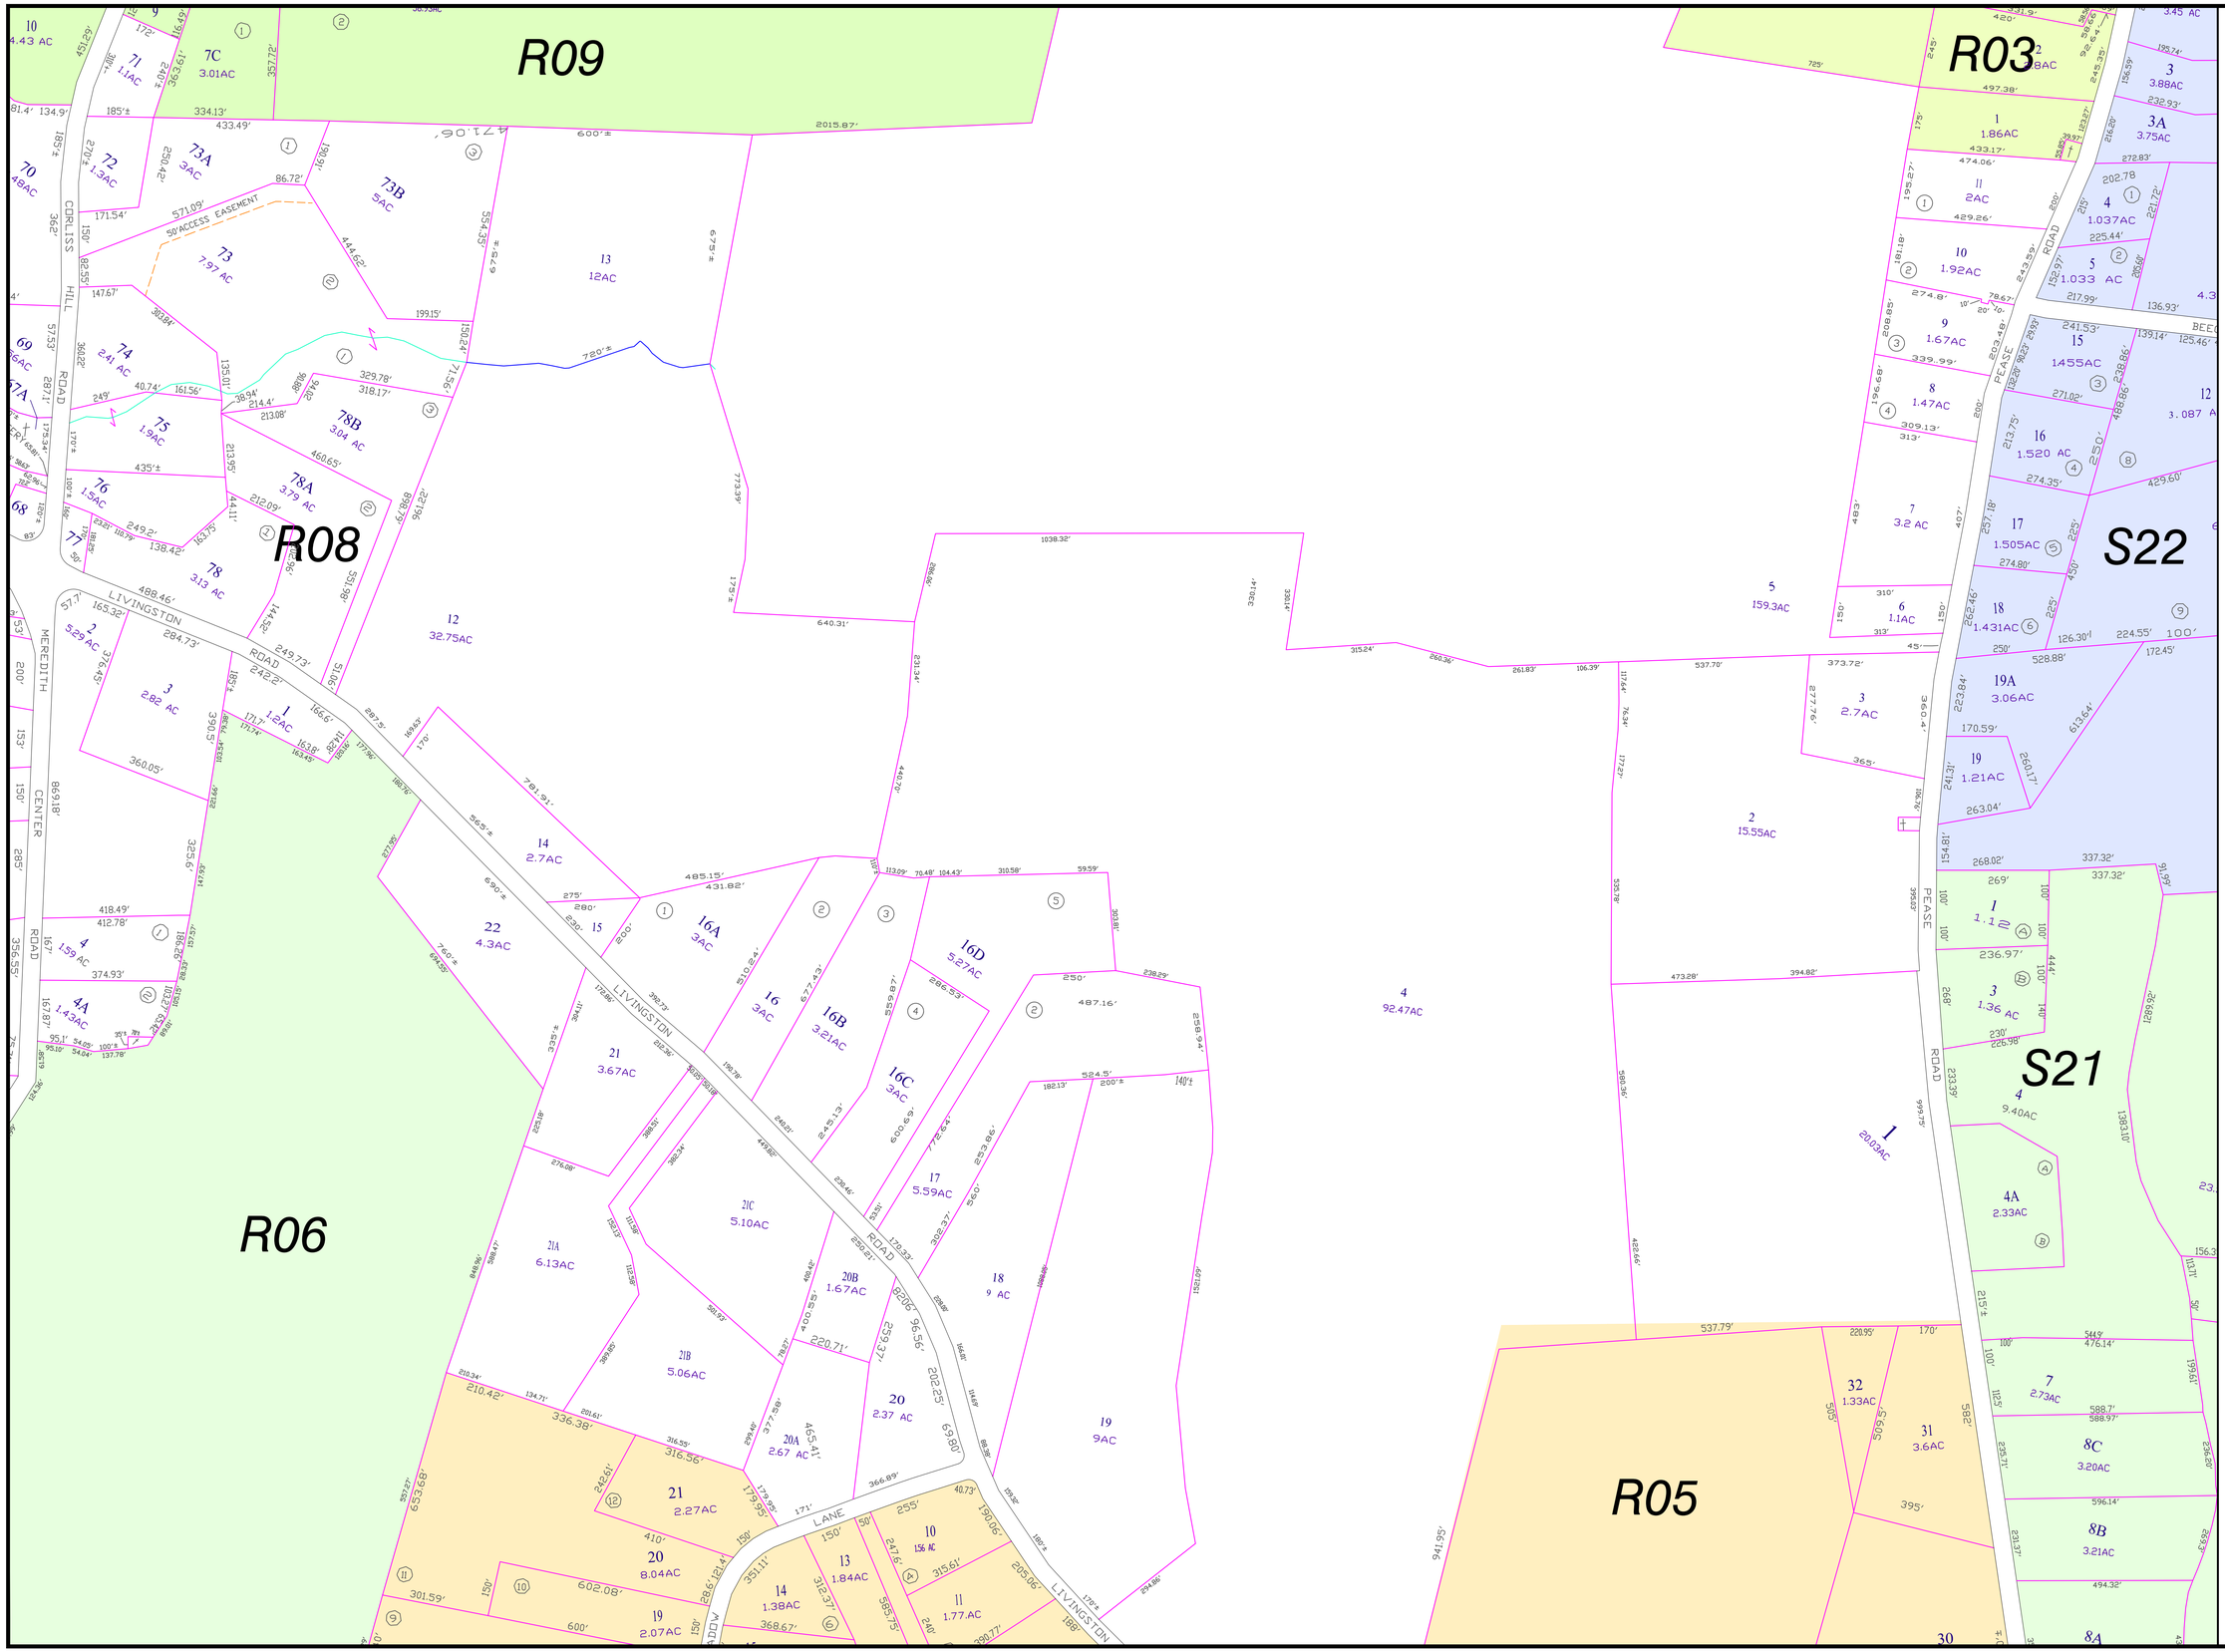
R09
R03
R08
S22
R06
R05
S21
R04
CORLISS HILL ROAD
LIVINGSTON ROAD
MEREDITH CENTER ROAD
PEASE ROAD
50' ACCESS EASEMENT
LIVINGSTON LANE
PROPERTY MAP
MEREDITH
NEW HAMPSHIRE
LEGEND
LOT DIMENSION
PROPERTY HOOKS
RIGHT OF WAY
EASEMENT
SCALE IN FEET
0
200
400
ABUTTING MAP NO. R11 74
PARCEL NUMBER
SUBDIVISION LOT NO. 4
STREET ADDRESS NO. 18
REVISED TO APRIL 1, 2025
FOR ASSESSMENT PURPOSES ONLY
NOT FOR PROPERTY CONVEYANCES
John E. O'Donnell & Associates
632 Bald Hill Road
New Gloucester, Maine 04260